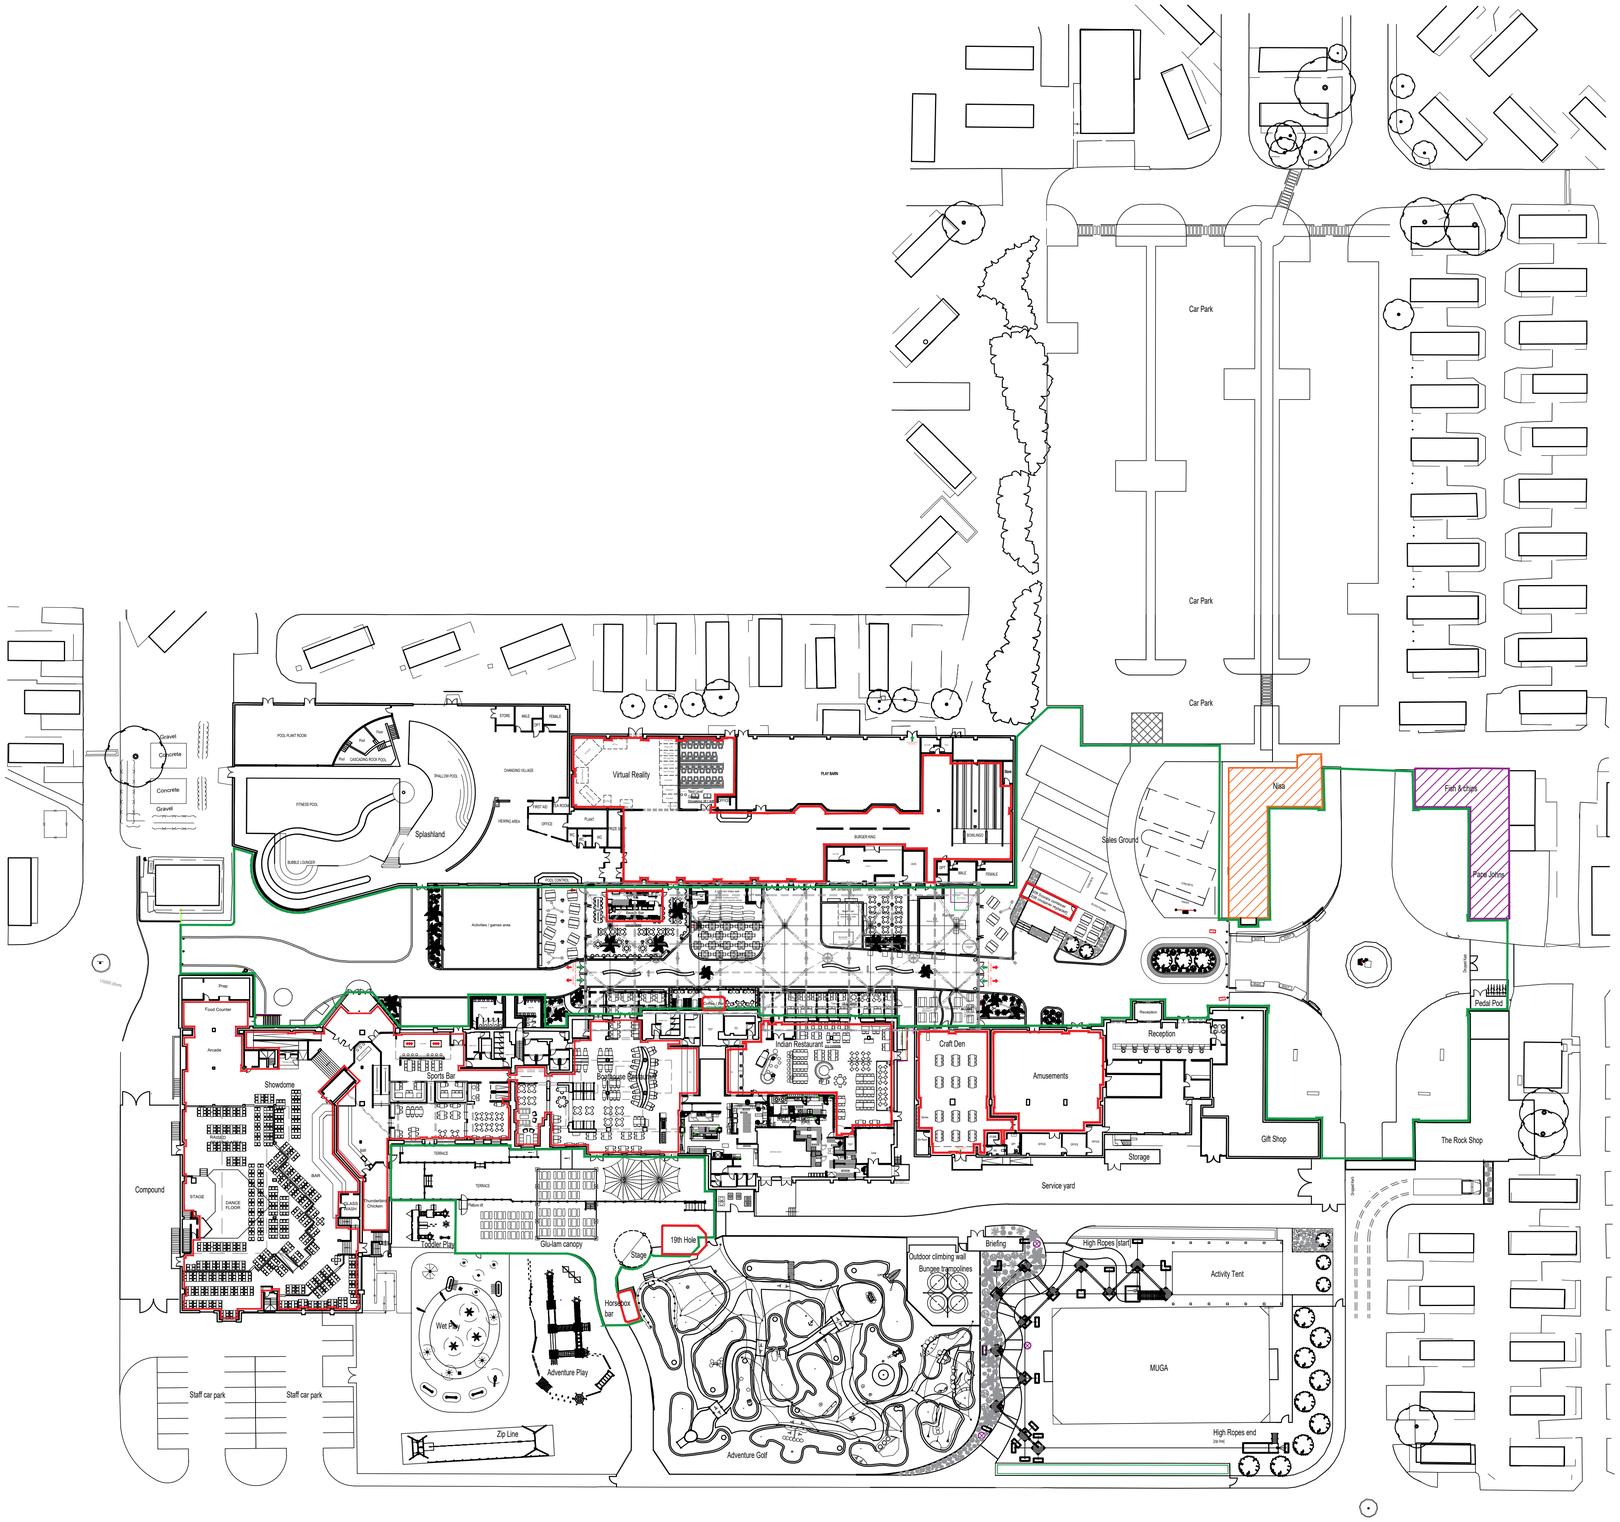

LATE NIGHT REFRESHMENTS ONLY

PARK SHOP - LICENSED BY THIRD PARTY

DENOTES AREA TO BE USED FOR THE SALE OF ALCOHOL, REGULATED ENTERTAINMENT AND LATE NIGHT REFRESHMENT

EXTERNAL AREA FOR ALL LICENSABLE ACTIVITY

N

SCALE : 0 10 20 30 40 50

0.M 50.M

Revision	Description	Date
A	Boundaries updated	17.01.21

NB DA Architects

www.nbda-architects.co.uk Tel 01625 575550

Client PARKDEAN RESORTS

Project TRECCO BAY HOLIDAY PARK
SPRINGBOARD - PHASE 2

Drawing CENTRAL AREA
PROPOSED LICENSING PLAN

Drawing No. 2005-TB-900 Revision A

Scale 1-200 @ A1 Date 05.01.21 Drawn JCB

This drawing is copyright of N.B.D.A. Ltd. and should not be reproduced without permission.
Dimensions should not be scaled off this drawing. All dimensions should be checked on site.

A1 Drawing